


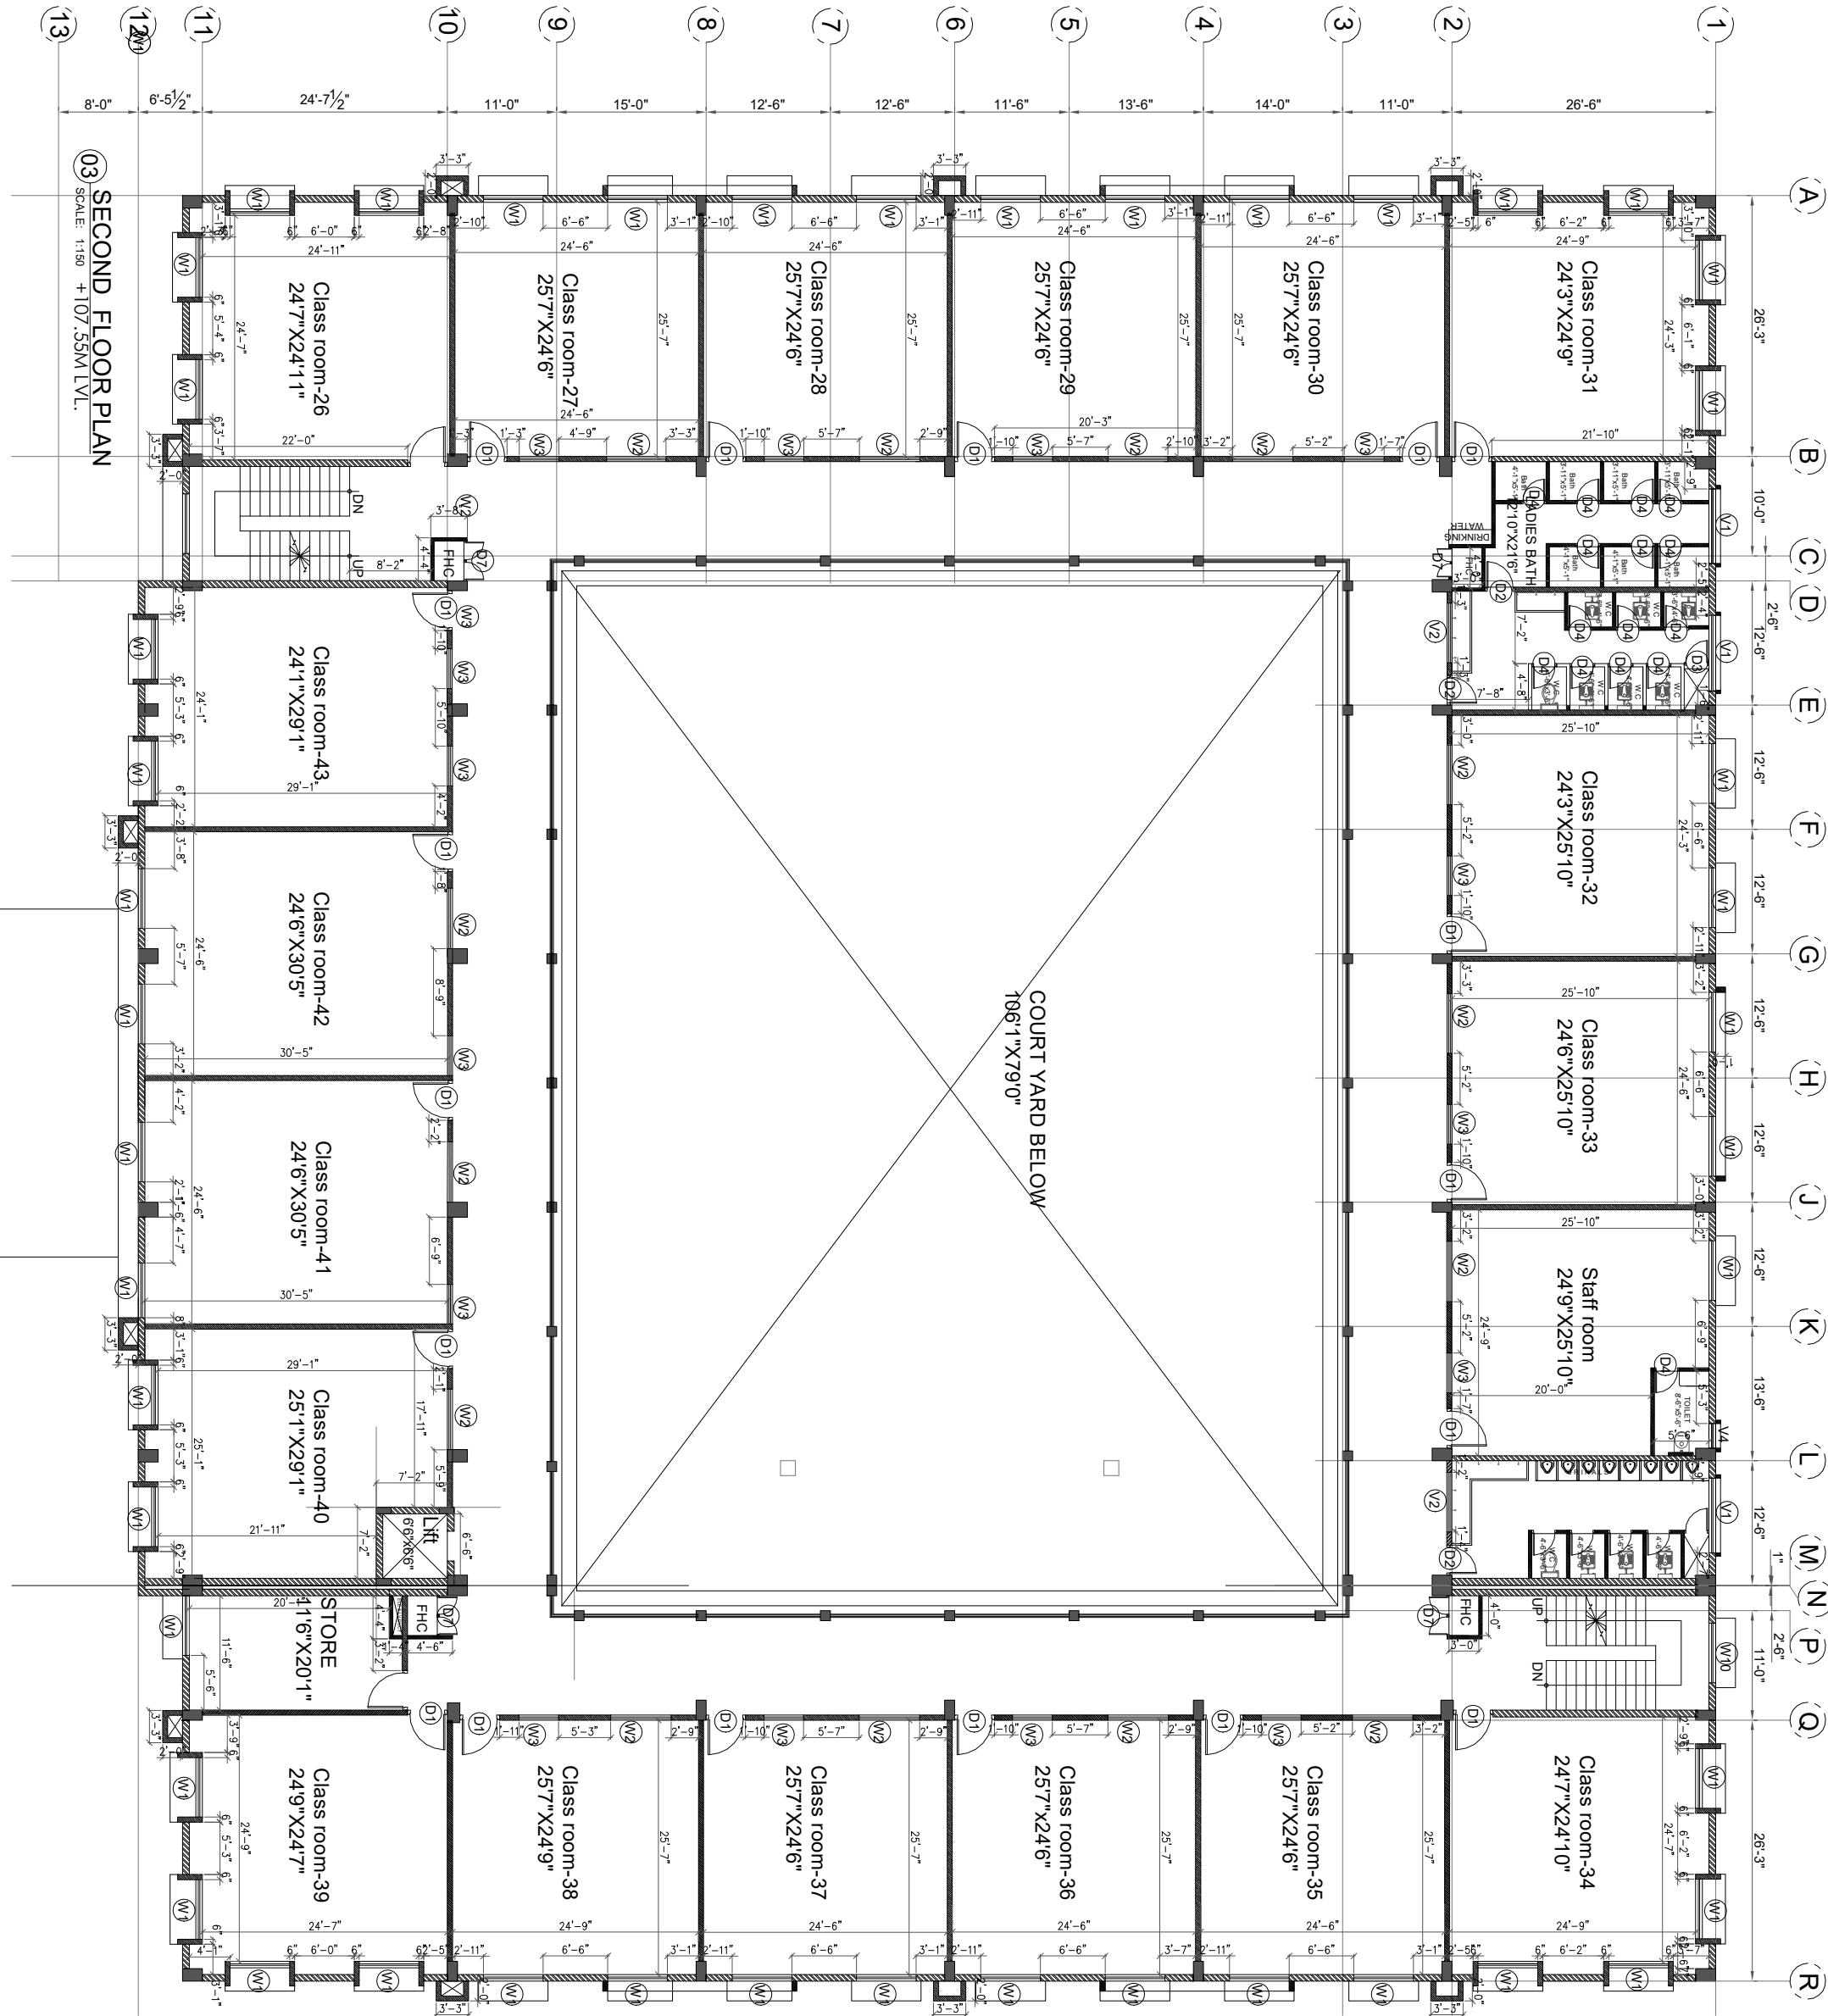

Phase-2



SCHEDULE OF OPENINGS (ALL HT FROM F.L.)

WINDOW SCHEDULE			
SR NO.	TYPE	SIZE	SILL LVL, LINTEL LVL, LOCATION
1	W1	6'-0"X6'-10"	Beam Bottom
2	W1	4'-4"X6'-10"	Beam Bottom
3	W2	6'-0"X4'-10"	Beam Bottom
4	W4	4'-4"X4'-10"	Beam Bottom
5	W4	5'-0"X6'-10"	Beam Bottom
6	W4	3'-0"X6'-10"	Beam Bottom
7	W4	5'-0"X4'-10"	Beam Bottom
8	W4	3'-0"X4'-10"	Beam Bottom
9	W4	6'-0"X4'-10"	Beam Bottom
10	W4	6'-0"X4'-10"	Beam Bottom
11	W10	6'-0"X6'-10"	Beam Bottom

VENTILATOR SCHEDULE

SR NO.	TYPE	SIZE	SILL LVL, LINTEL LVL, LOCATION
1	V1	7'-0"X2'-0"	Beam Bottom
2	V2	6'-0"X2'-0"	Beam Bottom
3	V3	4'-4"X2'-0"	Beam Bottom
4	V4	2'-0"X2'-0"	Beam Bottom
5	V4	2'-0"X2'-0"	Beam Bottom
6	V4	2'-0"X2'-0"	Beam Bottom
7	V7	6'-0"X2'-0"	Beam Bottom

DOOR SCHEDULE

SR NO.	TYPE	SIZE	SILL LVL, LINTEL LVL, LOCATION
1	D1	4'-0"X6'-4"	Beam Bottom
2	D2	5'-0"X6'-4"	Beam Bottom
3	D3	2'-0"X7'-0"	Beam Bottom
4	D4	2'-0"X7'-0"	Beam Bottom
5	D5	3'-0"X6'-4"	Beam Bottom
6	D6	3'-0"X6'-4"	Beam Bottom
7	D7	4'-0"X4'-0"	Beam Bottom

HATCH LEGEND

	8' thick wall
	6' thick wall
	4' thick wall
	7' deep sunk

R1	17-07-24	STAFF TOILET REPOSED WINDOW SILL HT REVISED	THILAK
R0	06-07-24	GOOD FOR CONSTRUCTION	THILAK
REV	DATE	DESCRIPTION	DRAWN

CLIENT: RASHTROTTHANA PARISHATH

PHE & FIRE CONSULTANT:

P&F MEP Engg Services
#12, 8th Main road, 2nd Stage, AB Block,
K. S. Nagar, Bangalore-56
Ph: +91 8746892486
Email: sreenu@p&f.com
Website: www.p&f.com

ELECTRICAL CONSULTANT:

Skyline electro
#17 Annapurna Nagar,
D. S. Nagar, Bangalore-56
Ph: +91 7018844428
Email: skyline@skyline.com
Website: www.skylineelectro.com

STRUCTURAL CONSULTANT:

PERISTYLE
#17, 4th Stage, 1st Floor, 1st Main,
K. S. Nagar, Bangalore-56
Ph: +91 7018844428
Email: peristyle@peristyle.com
Website: www.peristyle.com

PURPOSE: ESTIMATION

ARCHITECT: MYSORE CONSULTANTS PVT. LTD.

MYSORE CONSULTANTS PVT. LTD.
#17, 4th Stage, 1st Floor, 1st Main,
K. S. Nagar, Bangalore-56
Ph: +91 7018844428
Email: msc@mysoreconsultants.com
Website: www.mysoreconsultants.com

PROJECT TITLE: RASHTROTTHANA VIDYA KENDRA,
AT HANGAL, HAVERI DISTRICT.

DRAWING TYPE: SECOND FLOOR PLAN
(Phase-2)

FILENAME:	DATE: 20/02/2025	JOB NO:
SCALE: 1:150	CHECKED: 180	
DRAWING NO: B1-A-2002	REVISED:	