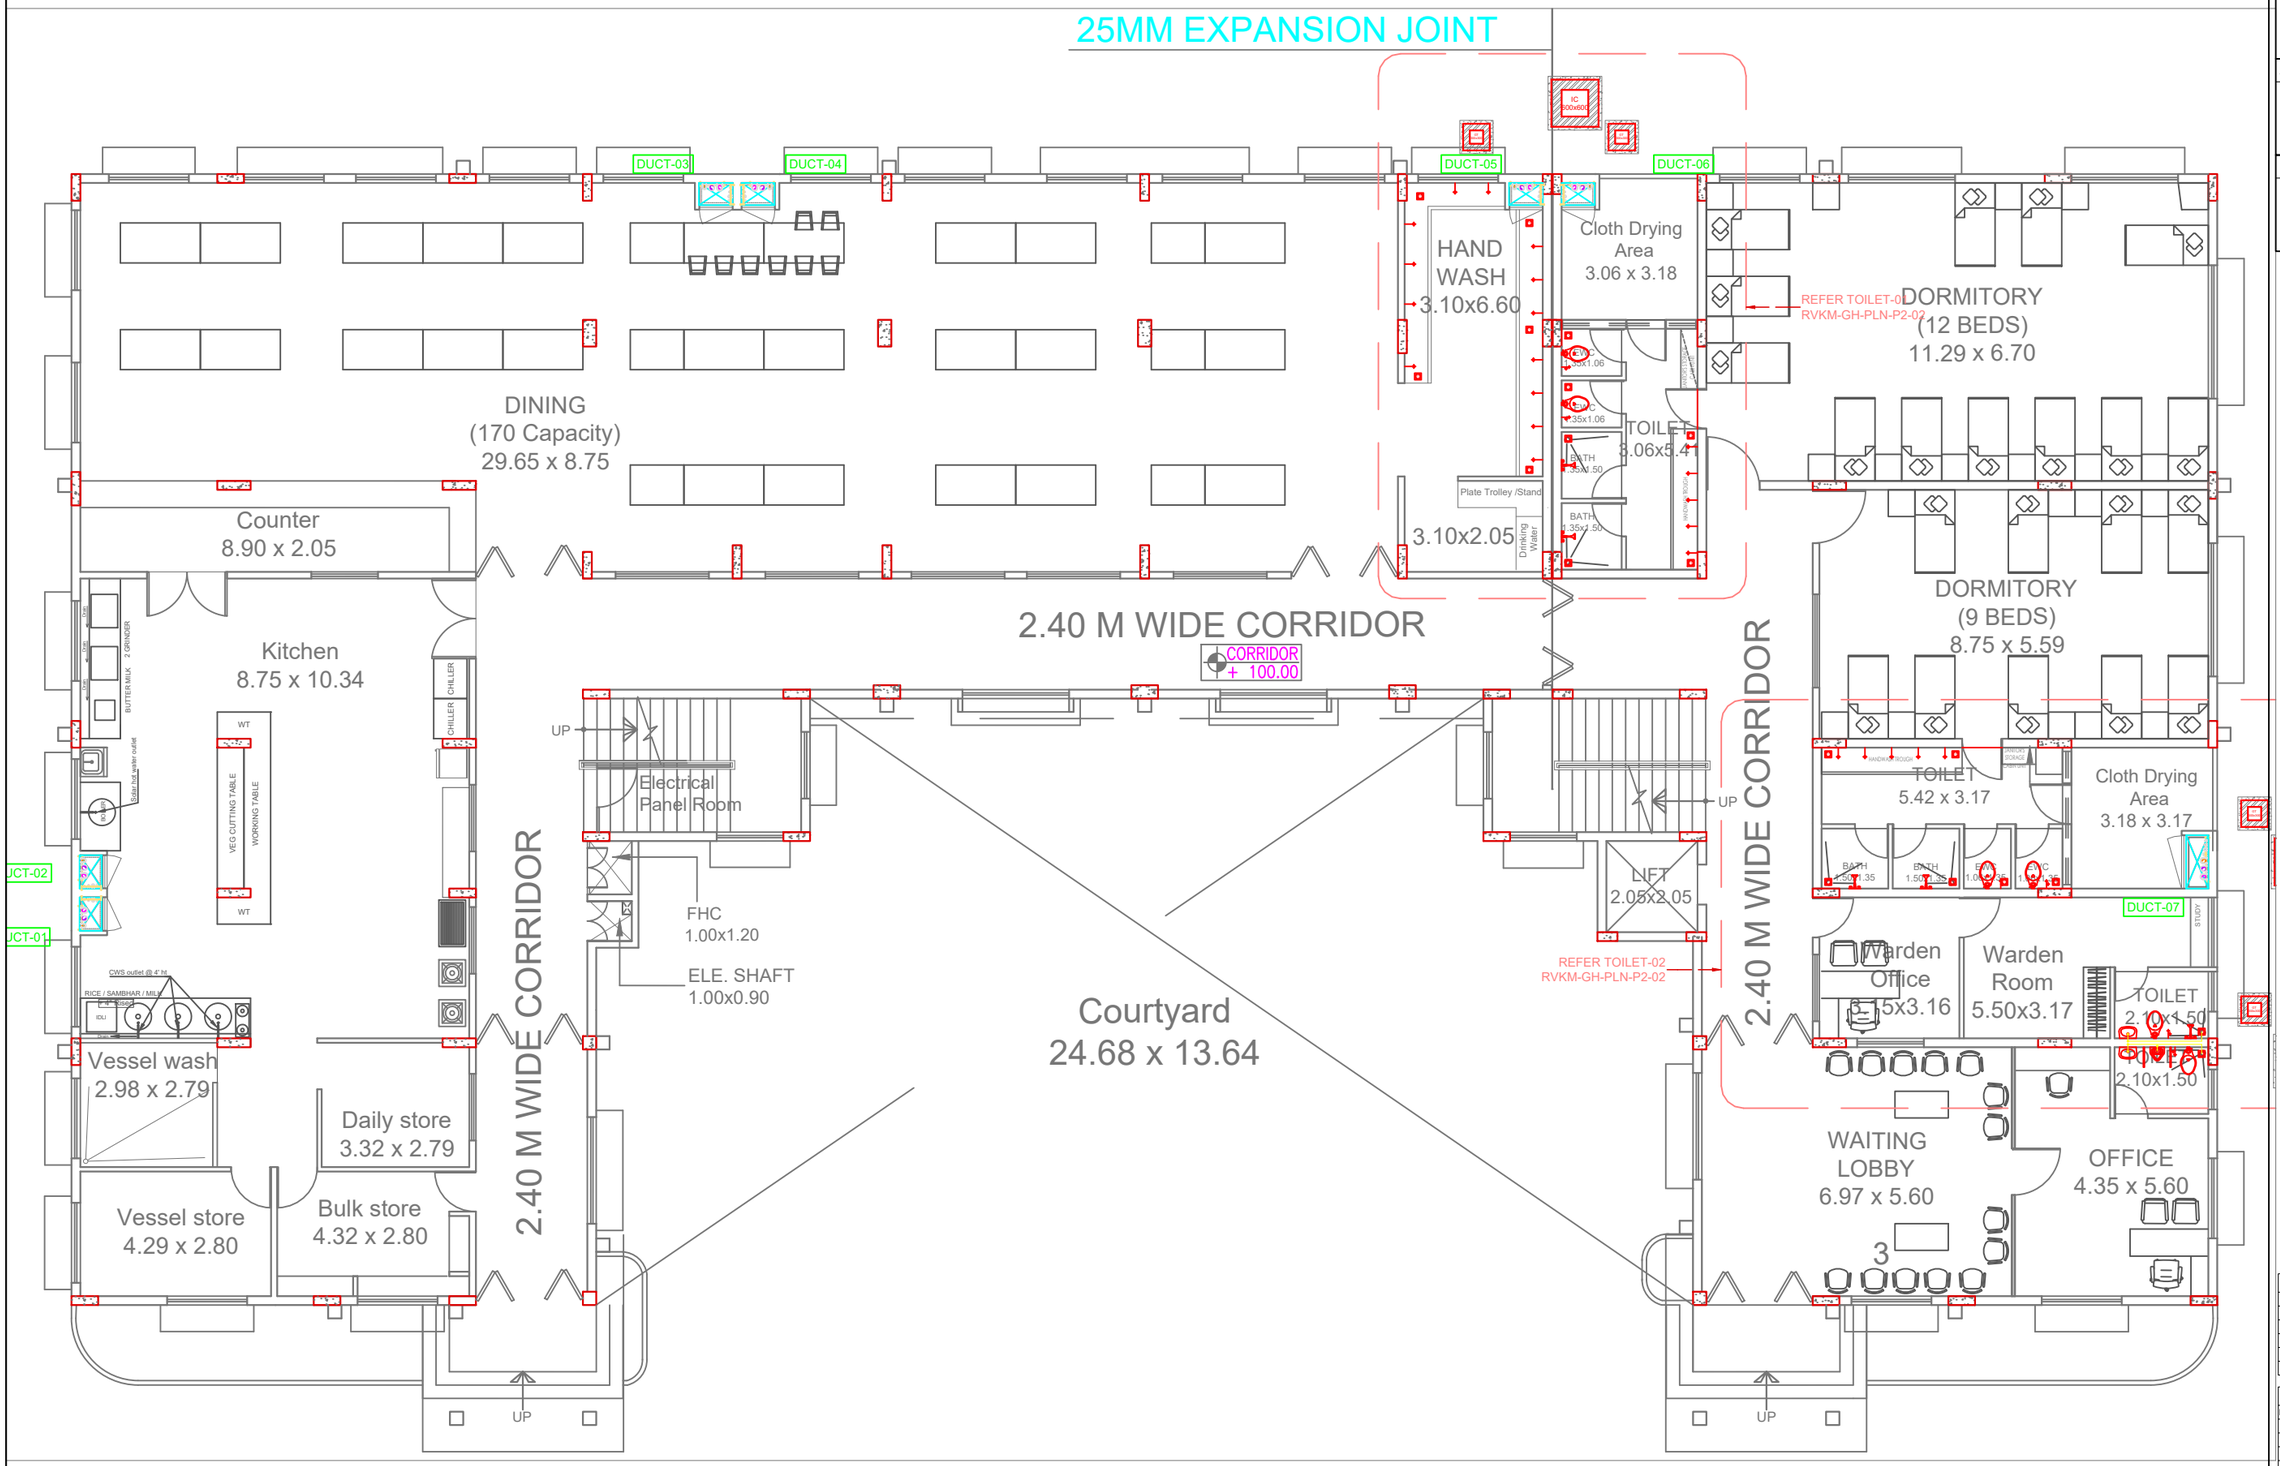

PROJECT :

PROPOSED GIRLS HOSTEL
"RASHTROTTHANA VIDYA KENDRA"
MADHAVANAGAR, MUMMIGATTI

ARCHITECT :

M Y S O R E CONSULTANTS PVT.LTD
ARCHITECTURE ENGINEERING INTERIORS URBAN DESIGN

14/3,5th FLOOR,ANNEXE BUILDING,
SRI ARAVIND BHAVAN,NRUPATUNGA ROAD,
BANGALORE 560001 TEL : 080 - 22211758 / 658

PHE & FIRE CONSULTANTS :

Design Deo Engg Solutions
#359, 2nd Floor, 8th Main road, Kathriguppe IV phase, Gururaja Layout, Banashankari, Bengaluru-560085.
Email: info@design-pro.in

PRELIMINARY COPY

ISSUED TO

S.NO.	ISSUED TO	REV.NO.	PRINTS & EMAIL	DATE
01	For approval	R0	Soft copy e-mailed	13.12.25

RECORD OF REVISION :

REV.No.	DESCRIPTION	BY	DATE
R0	Updated as architectural drawing	B.R	13.12.25

DRAWING TITLE

GROUND FLOOR
PLUMBING DRAWING

NORTH	DRAWING NUMBER	REV.NO.
N	RVKM-GH-PLN-P1-01	R0

SCALE	DATE	DRAWN	CHECKED	VALIDATED	SHEET
1:100	13.12.25	BSK	BALU	BALU	A2