


TOILET-01 & HANDWASH AREA WATER SUPPLY PIPING LAYOUT

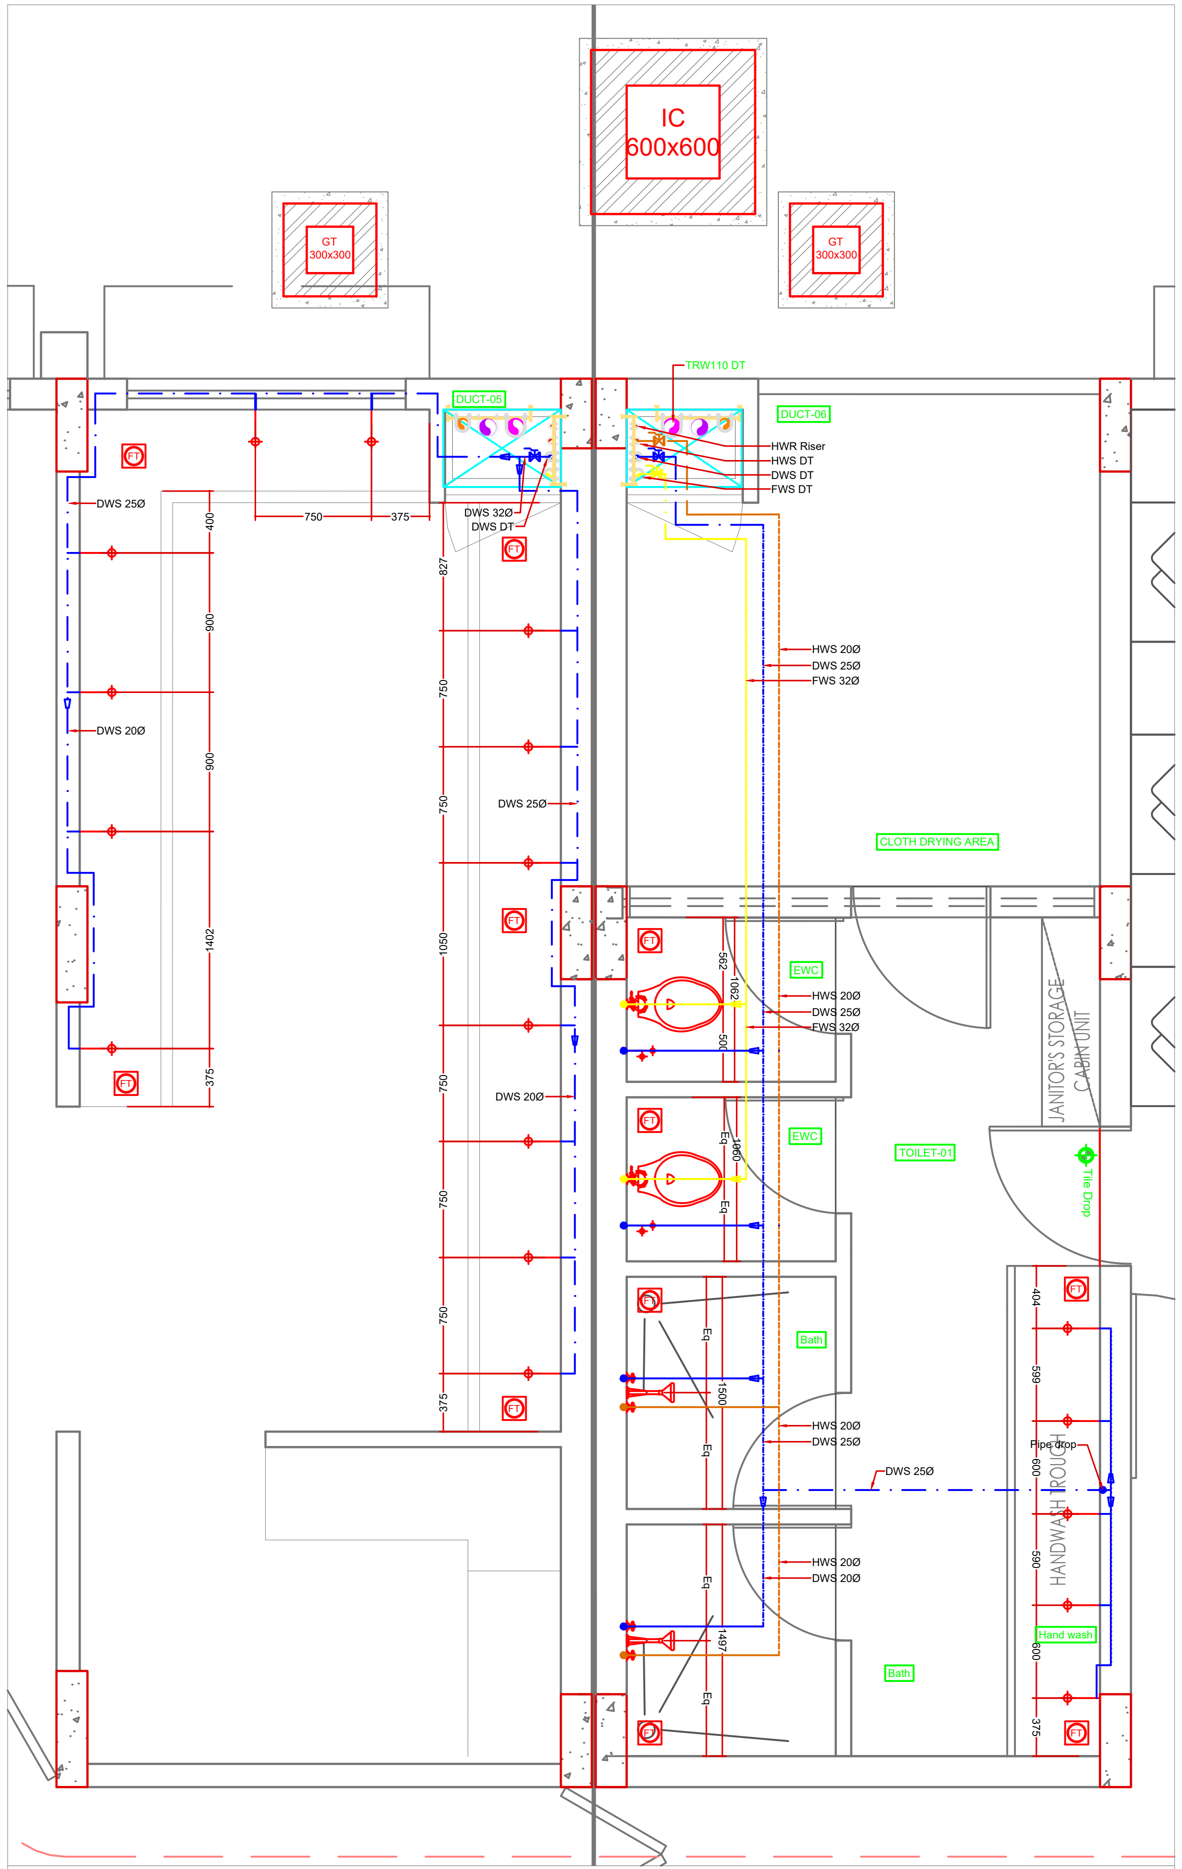


TOILET-01 & HANDWASH AREA SANITARY PIPING LAYOUT

PROJECT :

**PROPOSED GIRLS HOSTEL**
**"RASHTROTTHANA VIDYA KENDRA"**
MADHAVANAGAR, MUMMIGATTI

ARCHITECT :

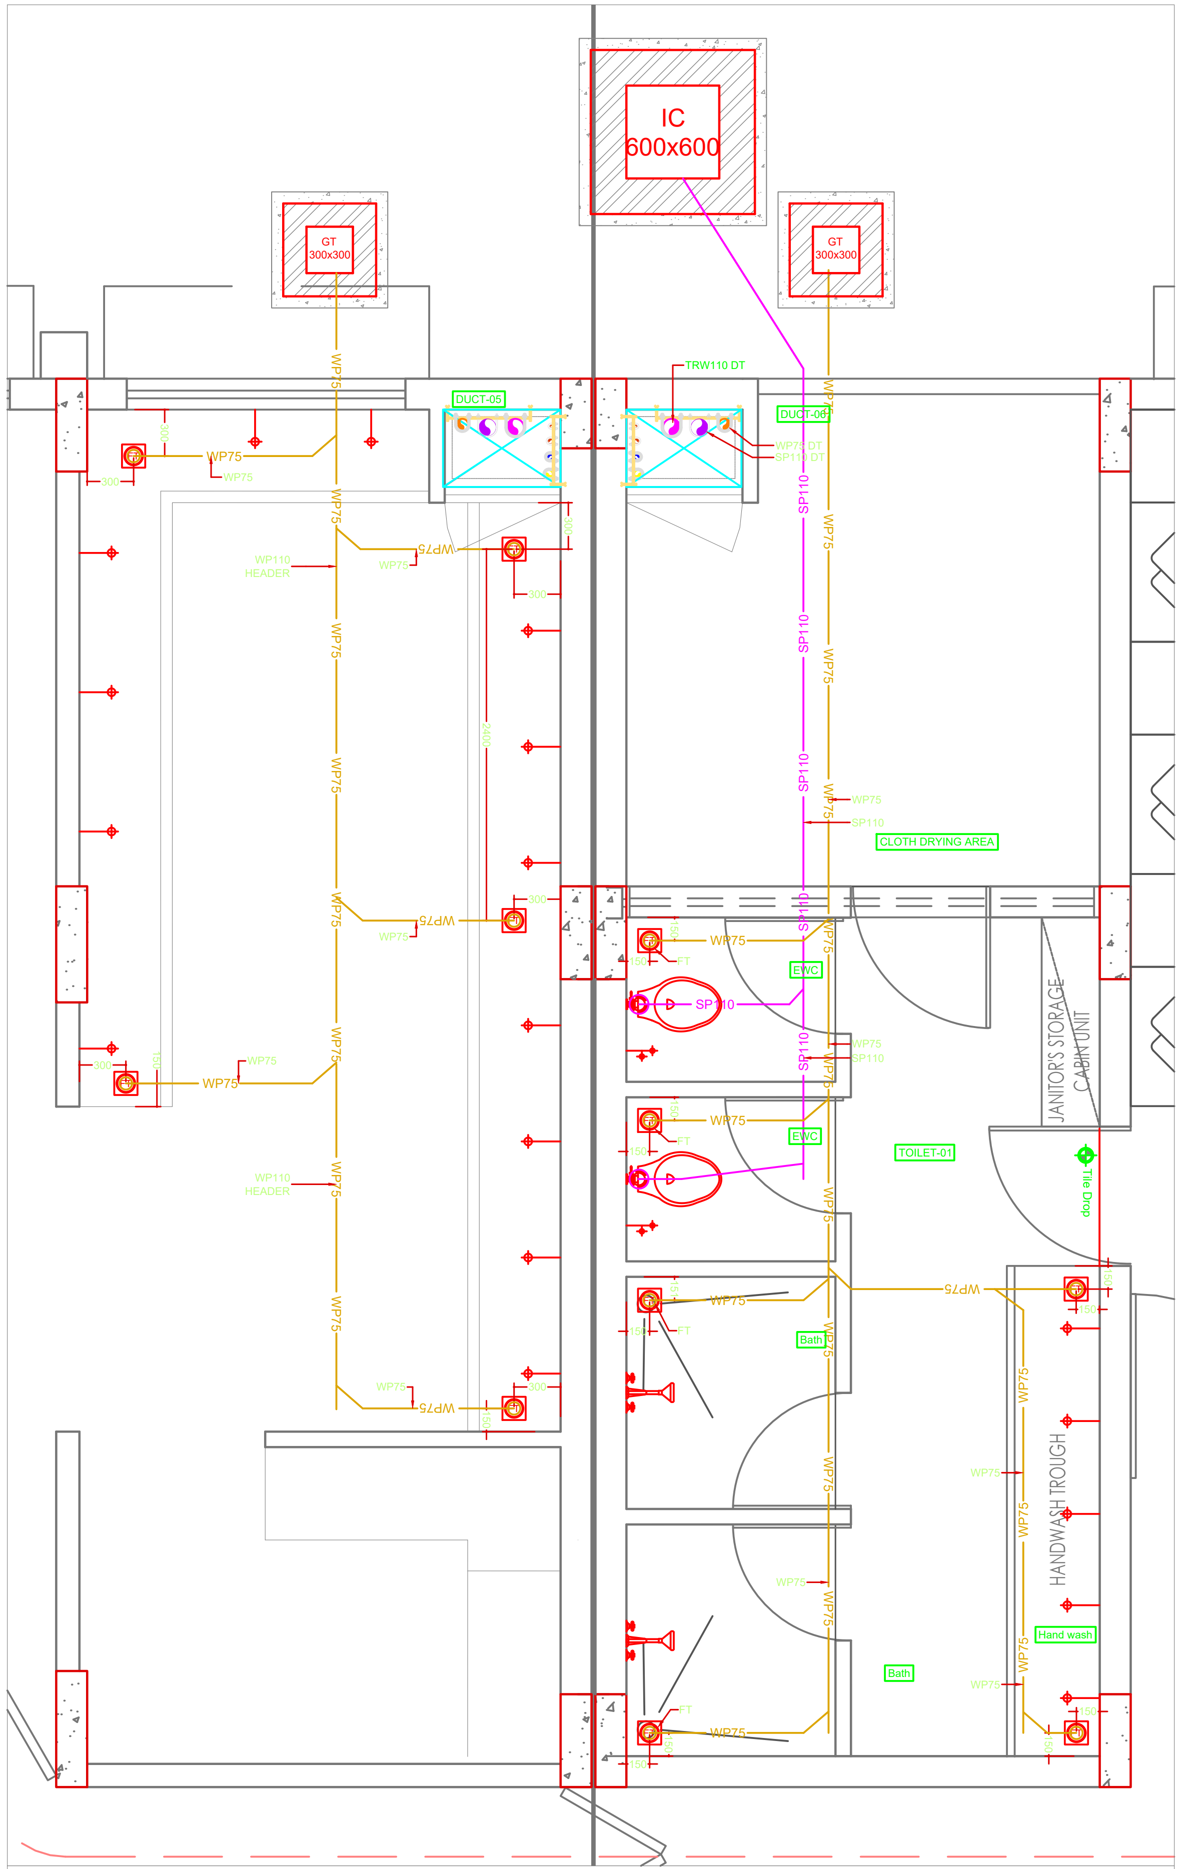**M Y S O R E CONSULTANTS PVT.LTD**
ARCHITECTURE ENGINEERING INTERIORS URBAN DESIGN
14/3,5th FLOOR,ANNEXE BUILDING,
SRI ARAVIND BHAVAN,NRUPATUNGA ROAD,
BANGALORE 560001 TEL : 080 - 22211758 / 658

PHE & FIRE CONSULTANTS :

**Design Deo Engg Solutions**
#359, 2nd Floor, 8th Main road, Kathriguppe
IV phase, Gururaja Layout, Banashankari,
Bengaluru-560085.
Email: info@design-pro.in

| LEGEND | |
|---|---|
| | [HF] HEALTH FAUCET |
| | SHOWER - SINGLE LEVER DIVERTOR |
| | (FT)125MM DEEP MULTI FLOOR TRAP |
| | (EWC) FLOOR MOUNTED WATER CLOSET |
| | RECTANGLE WASH BASIN |
| | TAP |
| | (WP40/50)40Ø/50 WASTE PIPE |
| | (WP)75Ø WASTE PIPE |
| | (SP)110Ø SOIL PIPE |
| | (CWS) COLD WATER SUPPLY LINE |
| | (FWS) FLUSH WATER SUPPLY LINE |
| | (HWS) HOT WATER SUPPLY LINE |
| | [BV] BALL VALVE |
| FCO | FLOOR CLEAN OUT |
| AC-WB | ANGLE COCK FOR WASH BASIN |
| LW | 150MM THICK LEDGE WALL 1200MM HT |
| DT | DOWN TAKE PIPE |

# PRELIMINARY COPY

ISSUED TO

| S.NO. | ISSUED TO | REV.NO. | PRINTS & EMAIL | DATE |
|---|---|---|---|---|
| 01 | For approval | R0 | Soft copy e-mailed | 15.12.24 |

RECORD OF REVISION :

| REV.No. | DESCRIPTION | BY | DATE |
|---|---|---|---|
| R0 | Updated as architectural drawing | B.R | 15.12.24 |

DRAWING TITLE

TOILET-01 & HAND WASH AREA PLUMBING DRAWING

| NORTH | DRAWING NUMBER | REV.NO. |
|---|---|---|
| N | RVKM-GH-PLN-P2-01 | R0 |

| SCALE | DATE | DRAWN | CHECKED | VALIDATED | SHEET |
|---|---|---|---|---|---|
| NTS | 15.12.24 | 5SK | BALU | BALU | A1 |