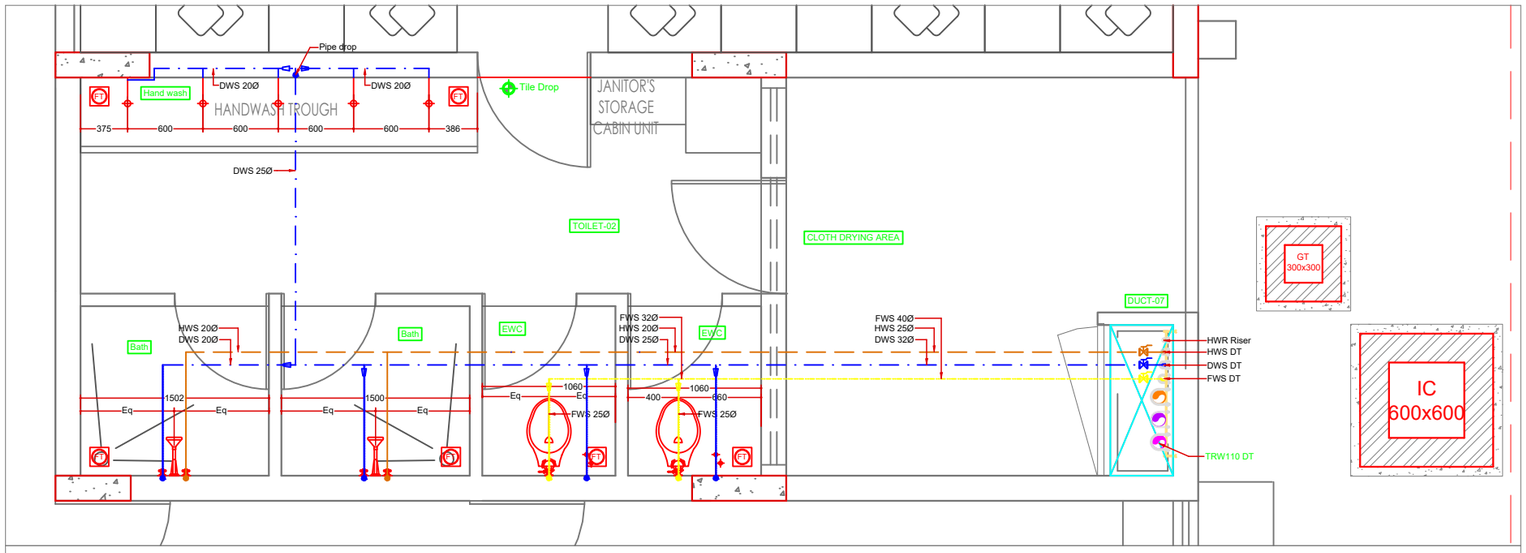

TOILET-02 WATER SUPPLY PIPING LAYOUT

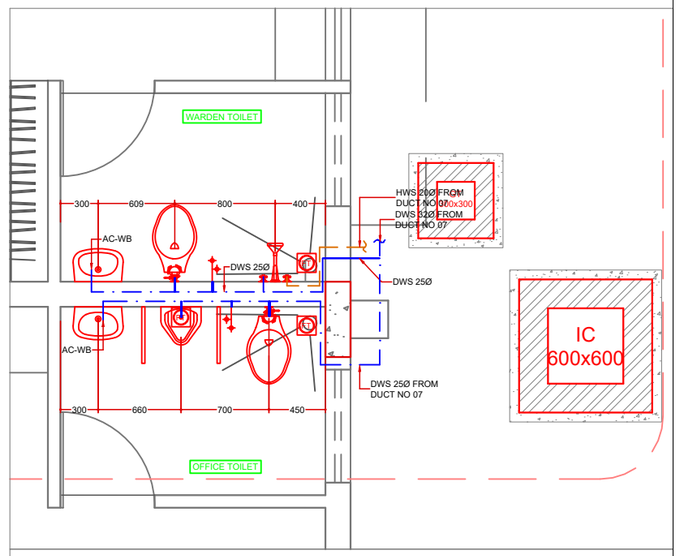

WARDEN AND OFFICE TOILET WATER SUPPLY PIPING LAYOUT

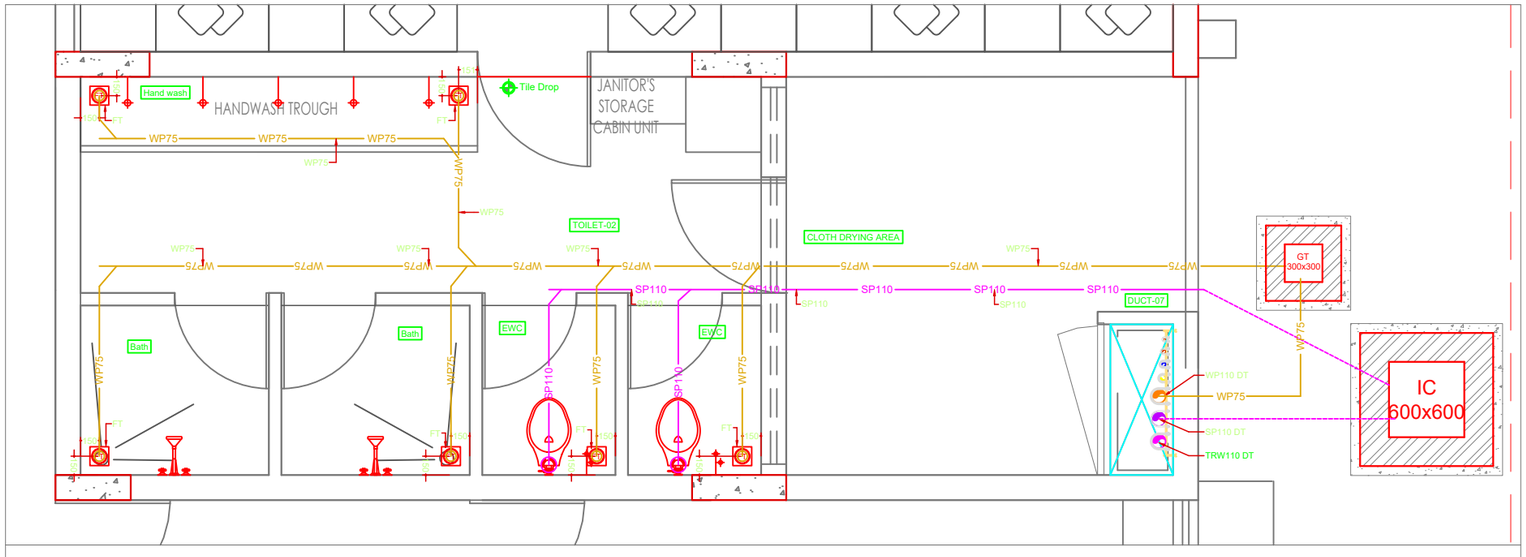

TOILET-02 SANITARY PIPING LAYOUT

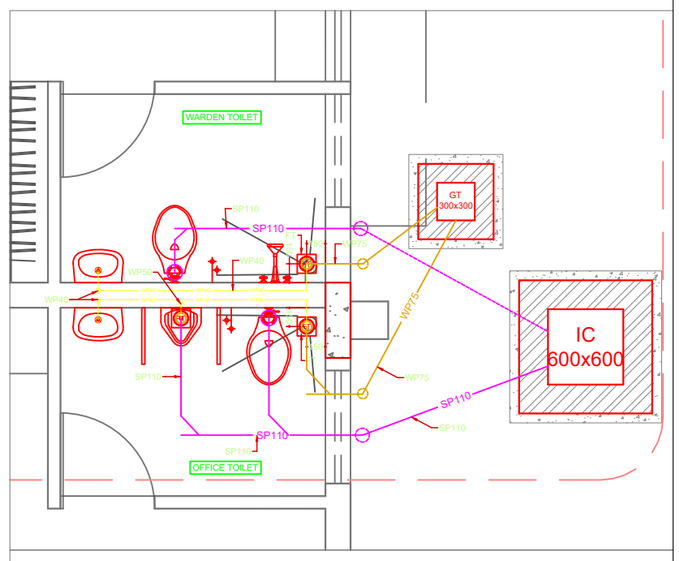

WARDEN AND OFFICE TOILET SANITARY PIPING LAYOUT

PROJECT :

PROPOSED GIRLS HOSTEL
"RASHTROTTHANA VIDYA KENDRA"
MADHAVANAGAR, MUMMIGATTI

ARCHITECT :

M Y S O R E CONSULTANTS PVT.LTD
ARCHITECTURE ENGINEERING INTERIORS URBAN DESIGN

14/3,5th FLOOR,ANNEXE BUILDING,
SRI ARAVIND BHAVAN,NRUPATUNGA ROAD,
BANGALORE 560001 TEL : 080 - 22211758 / 658

PHE & FIRE CONSULTANTS :

Design Deo Engg Solutions
#359, 2nd Floor, 8th Main road, Kathriguppe
IV phase, Gururaja Layout, Banashankari,
Bengaluru-560085.
Email: info@design-pro.in

LEGEND	
[HF]	HEALTH FAUCET
	SHOWER - SINGLE LEVER DIVERTOR
	(FT)125MM DEEP MULTI FLOOR TRAP
(EWC)	FLOOR MOUNTED WATER CLOSET
	RECTANGLE WASH BASIN
	TAP
	(WP40/50)40Ø/50 WASTE PIPE
	(WP)75Ø WASTE PIPE
	(SP)110Ø SOIL PIPE
(CWS)	COLD WATER SUPPLY LINE
(FWS)	FLUSH WATER SUPPLY LINE
(HWS)	HOT WATER SUPPLY LINE
[BV]	BALL VALVE
FCO	FLOOR CLEAN OUT
AC-WB	ANGLE COCK FOR WASH BASIN
LW	150MM THICK LEDGE WALL 1200MM HT
DT	DOWN TAKE PIPE

PRELIMINARY COPY

ISSUED TO

S.NO.	ISSUED TO	REV.NO.	PRINTS & EMAIL	DATE
01	For approval	R0	Soft copy e-mailed	15.12.24

RECORD OF REVISION :

REV.No.	DESCRIPTION	BY	DATE
R0	Updated as architectural drawing	B.R	15.12.24

DRAWING TITLE

TOILET-02 & WARDEN ROOM TOILET PLUMBING DRAWING

NORTH	DRAWING NUMBER	REV.NO.
N	RVKM-GH-PLN-P2-02	R0

SCALE	DATE	DRAWN	CHECKED	VALIDATED	SHEET
NTS	15.12.24	SSK	BALU	BALU	A1