



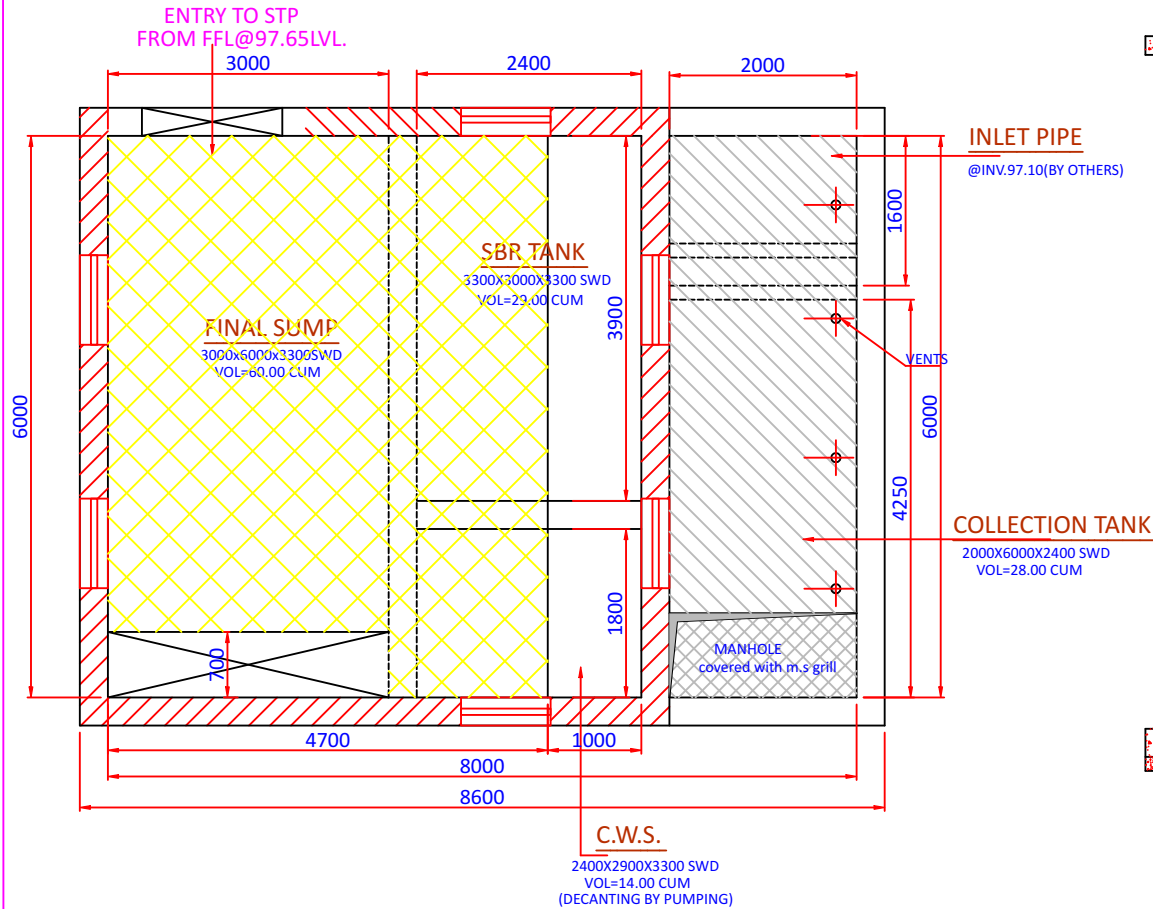

LAYOUT PLAN

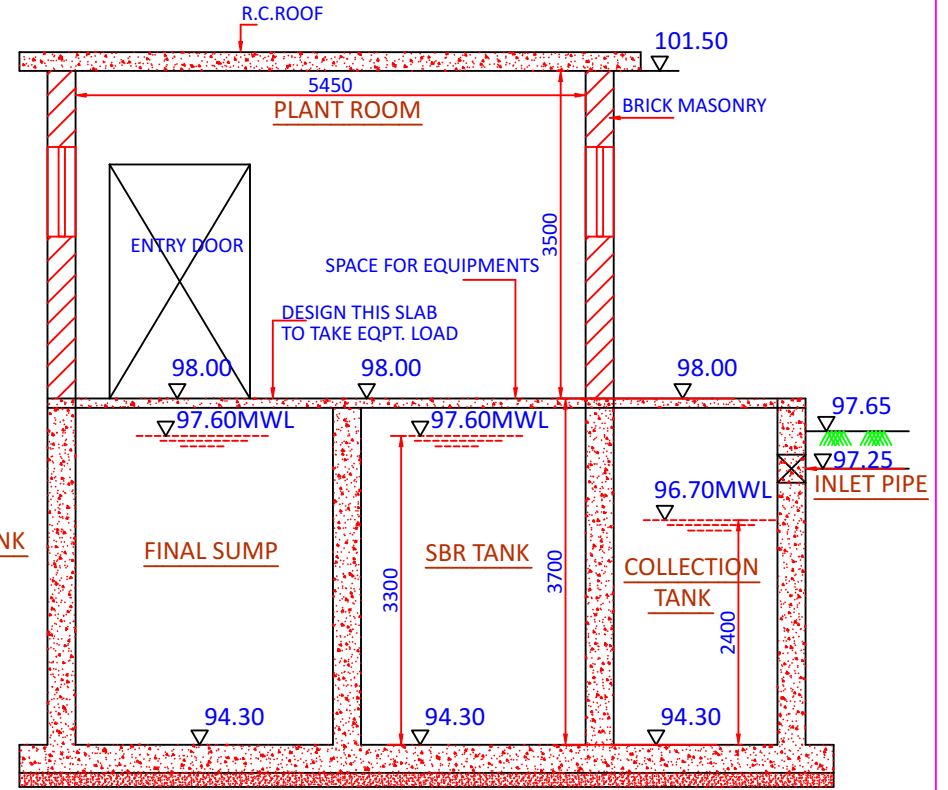

TYP. SECTION

60 KLD
RVK HANGAL

REV. NO.	DATE	DESCRIPTION	SIGN.
1			
2			
3			
4			

NOTES:

- ALL DIMENSIONS ARE IN MM.
- ALL DIMENSIONS ARE INSIDE & CLEAR FINISHED DIMENSIONS.
- STRUCTURAL DESIGNS/SPECS FOR MOC/WATER PROOFING ETC. BY STRUCTURAL CONSULTANTS/OWNERS.
- ALL HANDRAILING, M.S. LADDERS, EQUIPMENT FOUNDATIONS, PCC ANCHOR BLOCKS FOR DIFFUSERS, BY CIVIL CONTRACTORS.

WORK		SEWAGE TREATMENT PLANT	
PROJECT:		PROPOSED SCHOOL BUILDING FOR RASHTROTTHANA PARISHAT, 	
CLIENT:		MYSORE CONSULTANTS PVT. LTD Architecture - Interiors - Engineering - Urban Design 14/3, 5th FLOOR, ANNEX BUILDING, SRI ARVIND BHAVAN, NR. JUNGLE ROAD BANGALORE - 560001 Tel : 080 - 22211758 Fax: 080 - 41142297	
TITLE:		PROPOSED LAYOUT PLAN & TYP. SECTION FOR STP	
DRAWN: K.V.M.	DEALT: A.K.M.	CHECKED: K.G.P.	
DATE: 08-04-2022	SCALE: 1:75		
JOB No. GJ/	Sk.No.: 5638	RO	
MURALI SESH ENVIRO ENGINEERS PVT.LTD. NO.10/2, 1st FLOOR, "STAVVAH ARCADE" 9th MAIN, YARAHAPAGAR MAIN ROAD, BANASHANKARI 2nd STAGE BENGALURU - 560 070 Tel: 080-2671 2123 E-mail : msee@msenviro.com & muraliseshenviroengineers@gmail.com			