




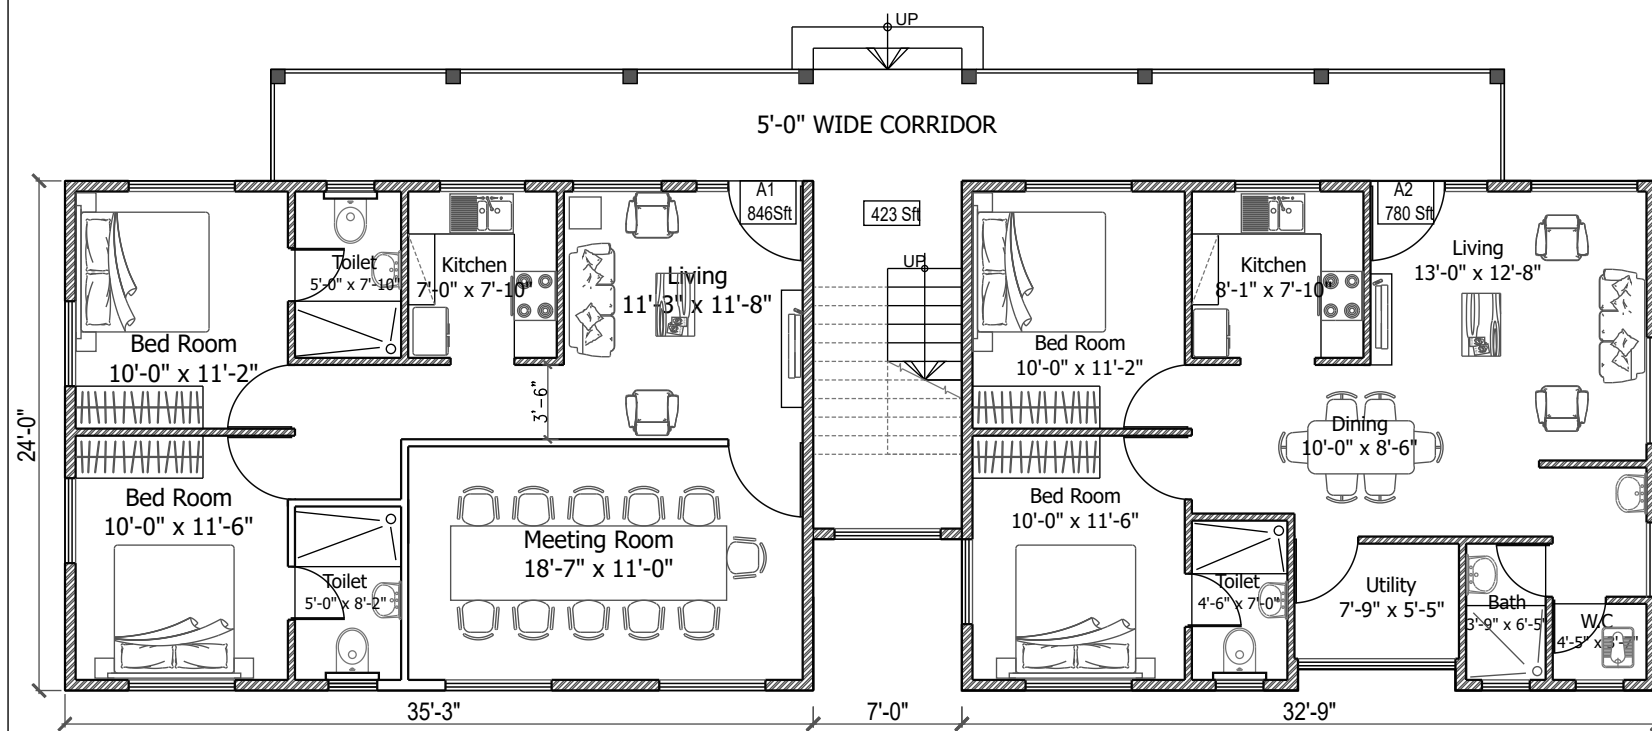

Ground Floor Plan
Area : 2048 Sft

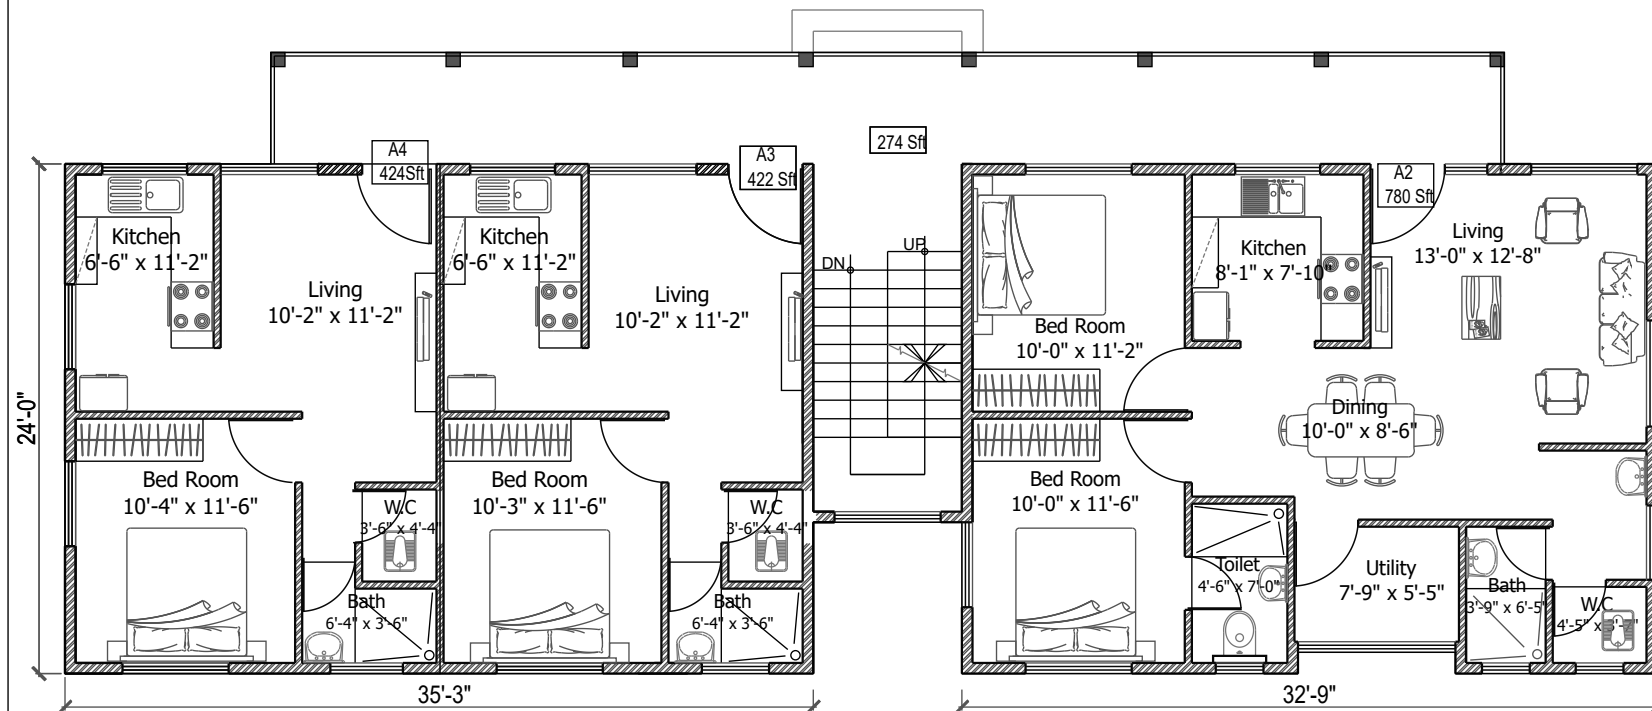

First Floor Plan
Area : 2048 Sft

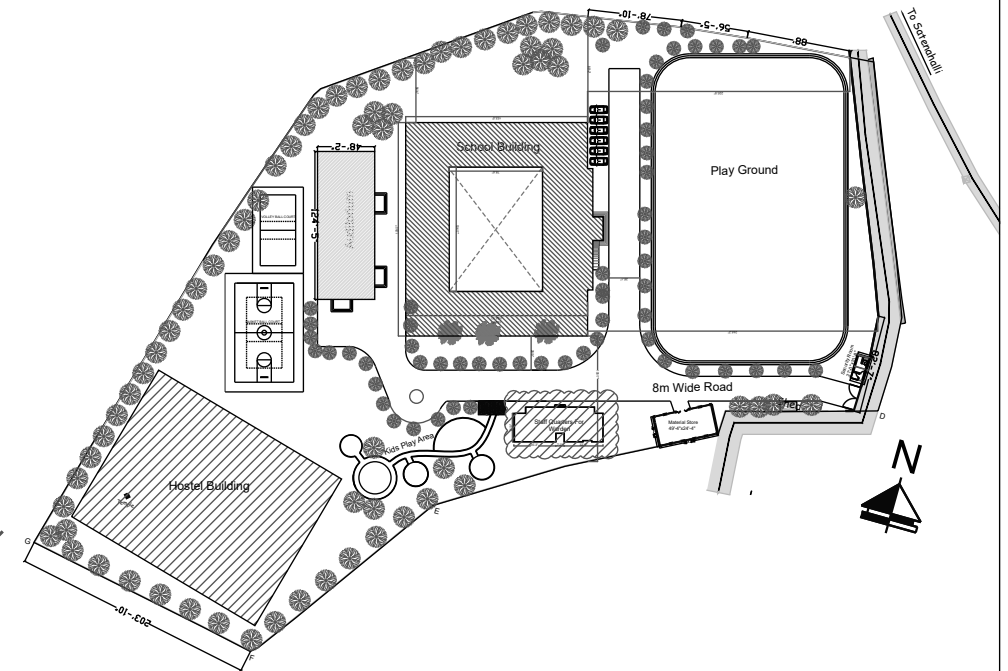

STAFF QUARTERS - FLOOR PLANS

CLIENT :	PROJECT TITLE :			RELEASED FOR :	ARCHITECTS:
Rashtrotthana Parishath	Proposed Staff Quarters For Rashtrotthana Vidya Kendra at Hangal.	SCALE - NTS	DATE :05.10.21	☐ PRELIMINARY ☒ SCHEME ☐ INFORMATION	M Y S O R E CONSULTANTS PVT.LTD ARCHITECTURE ENGINEERING INTERIORS URBAN DESIGN
		DRN BY : JL	DEALT BY : JL	☐ APPROVAL ☐ TENDER ☐ CONSTRUCTION	14/3,5th FLOOR,ANNEXE BUILDING, SRI ARAVIND BHAVAN,NRUPATUNGA ROAD, BANGALORE 560001 TEL : 080 - 22211758